


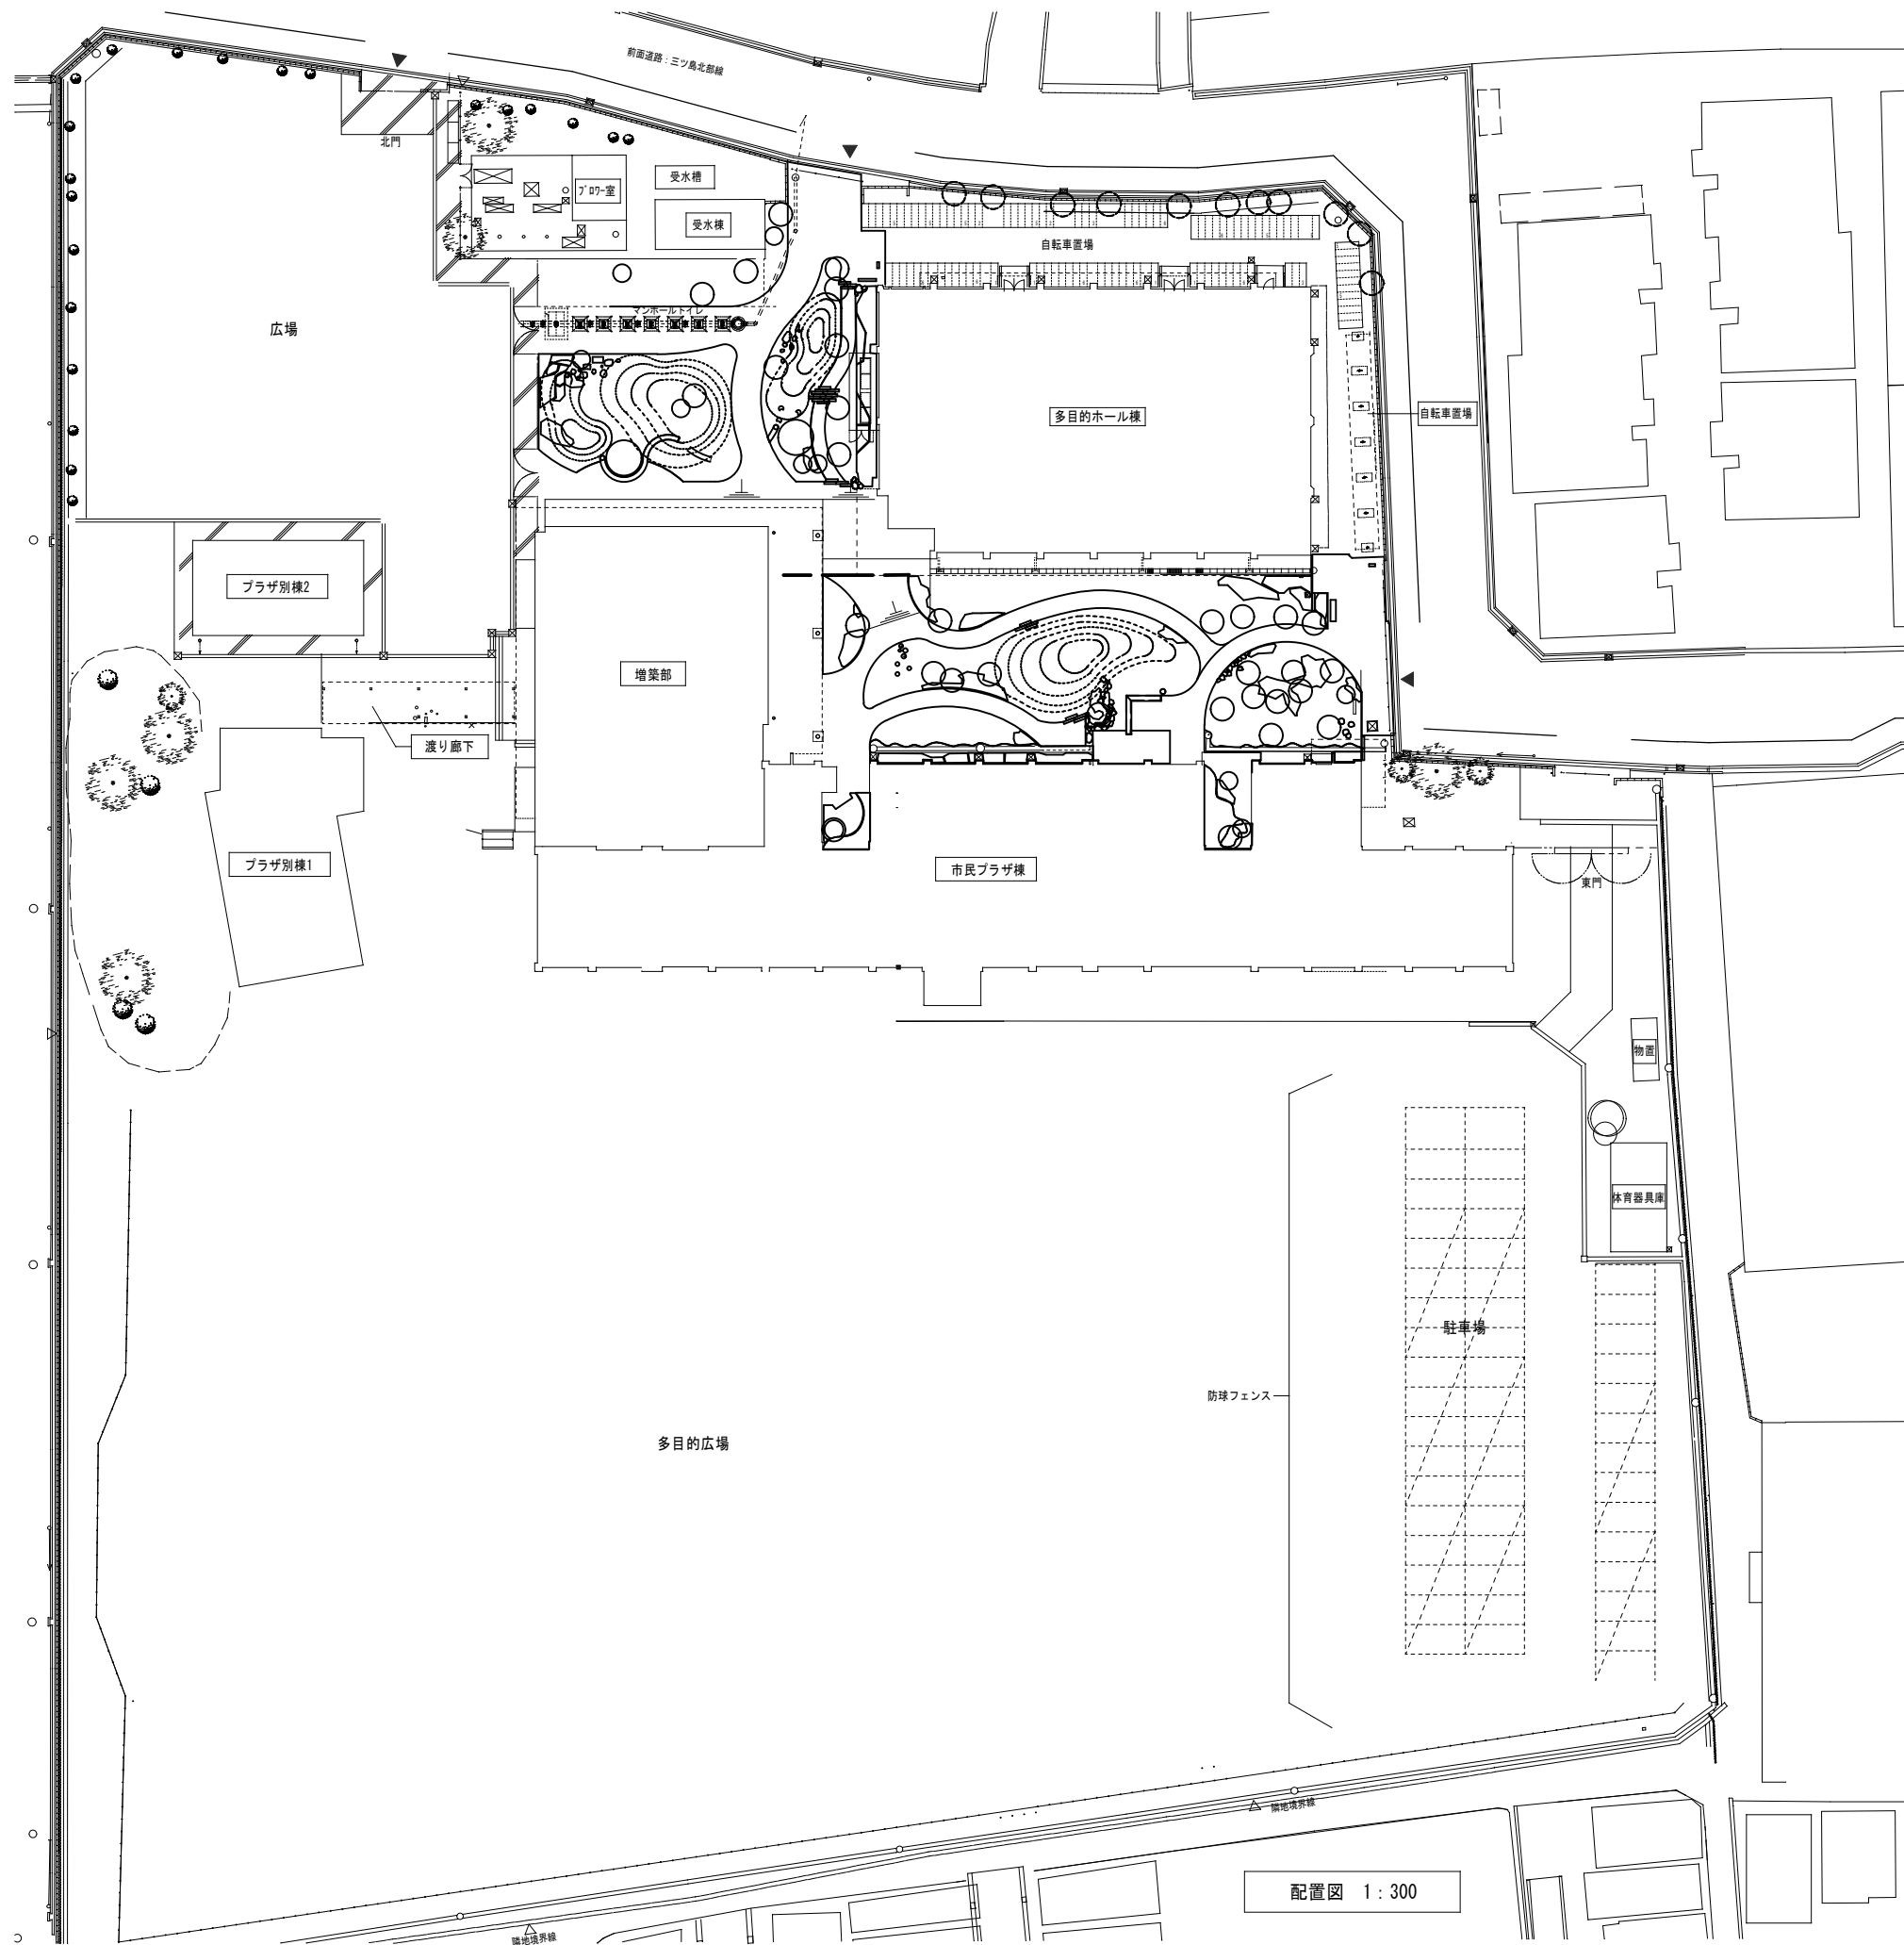
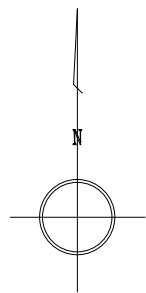
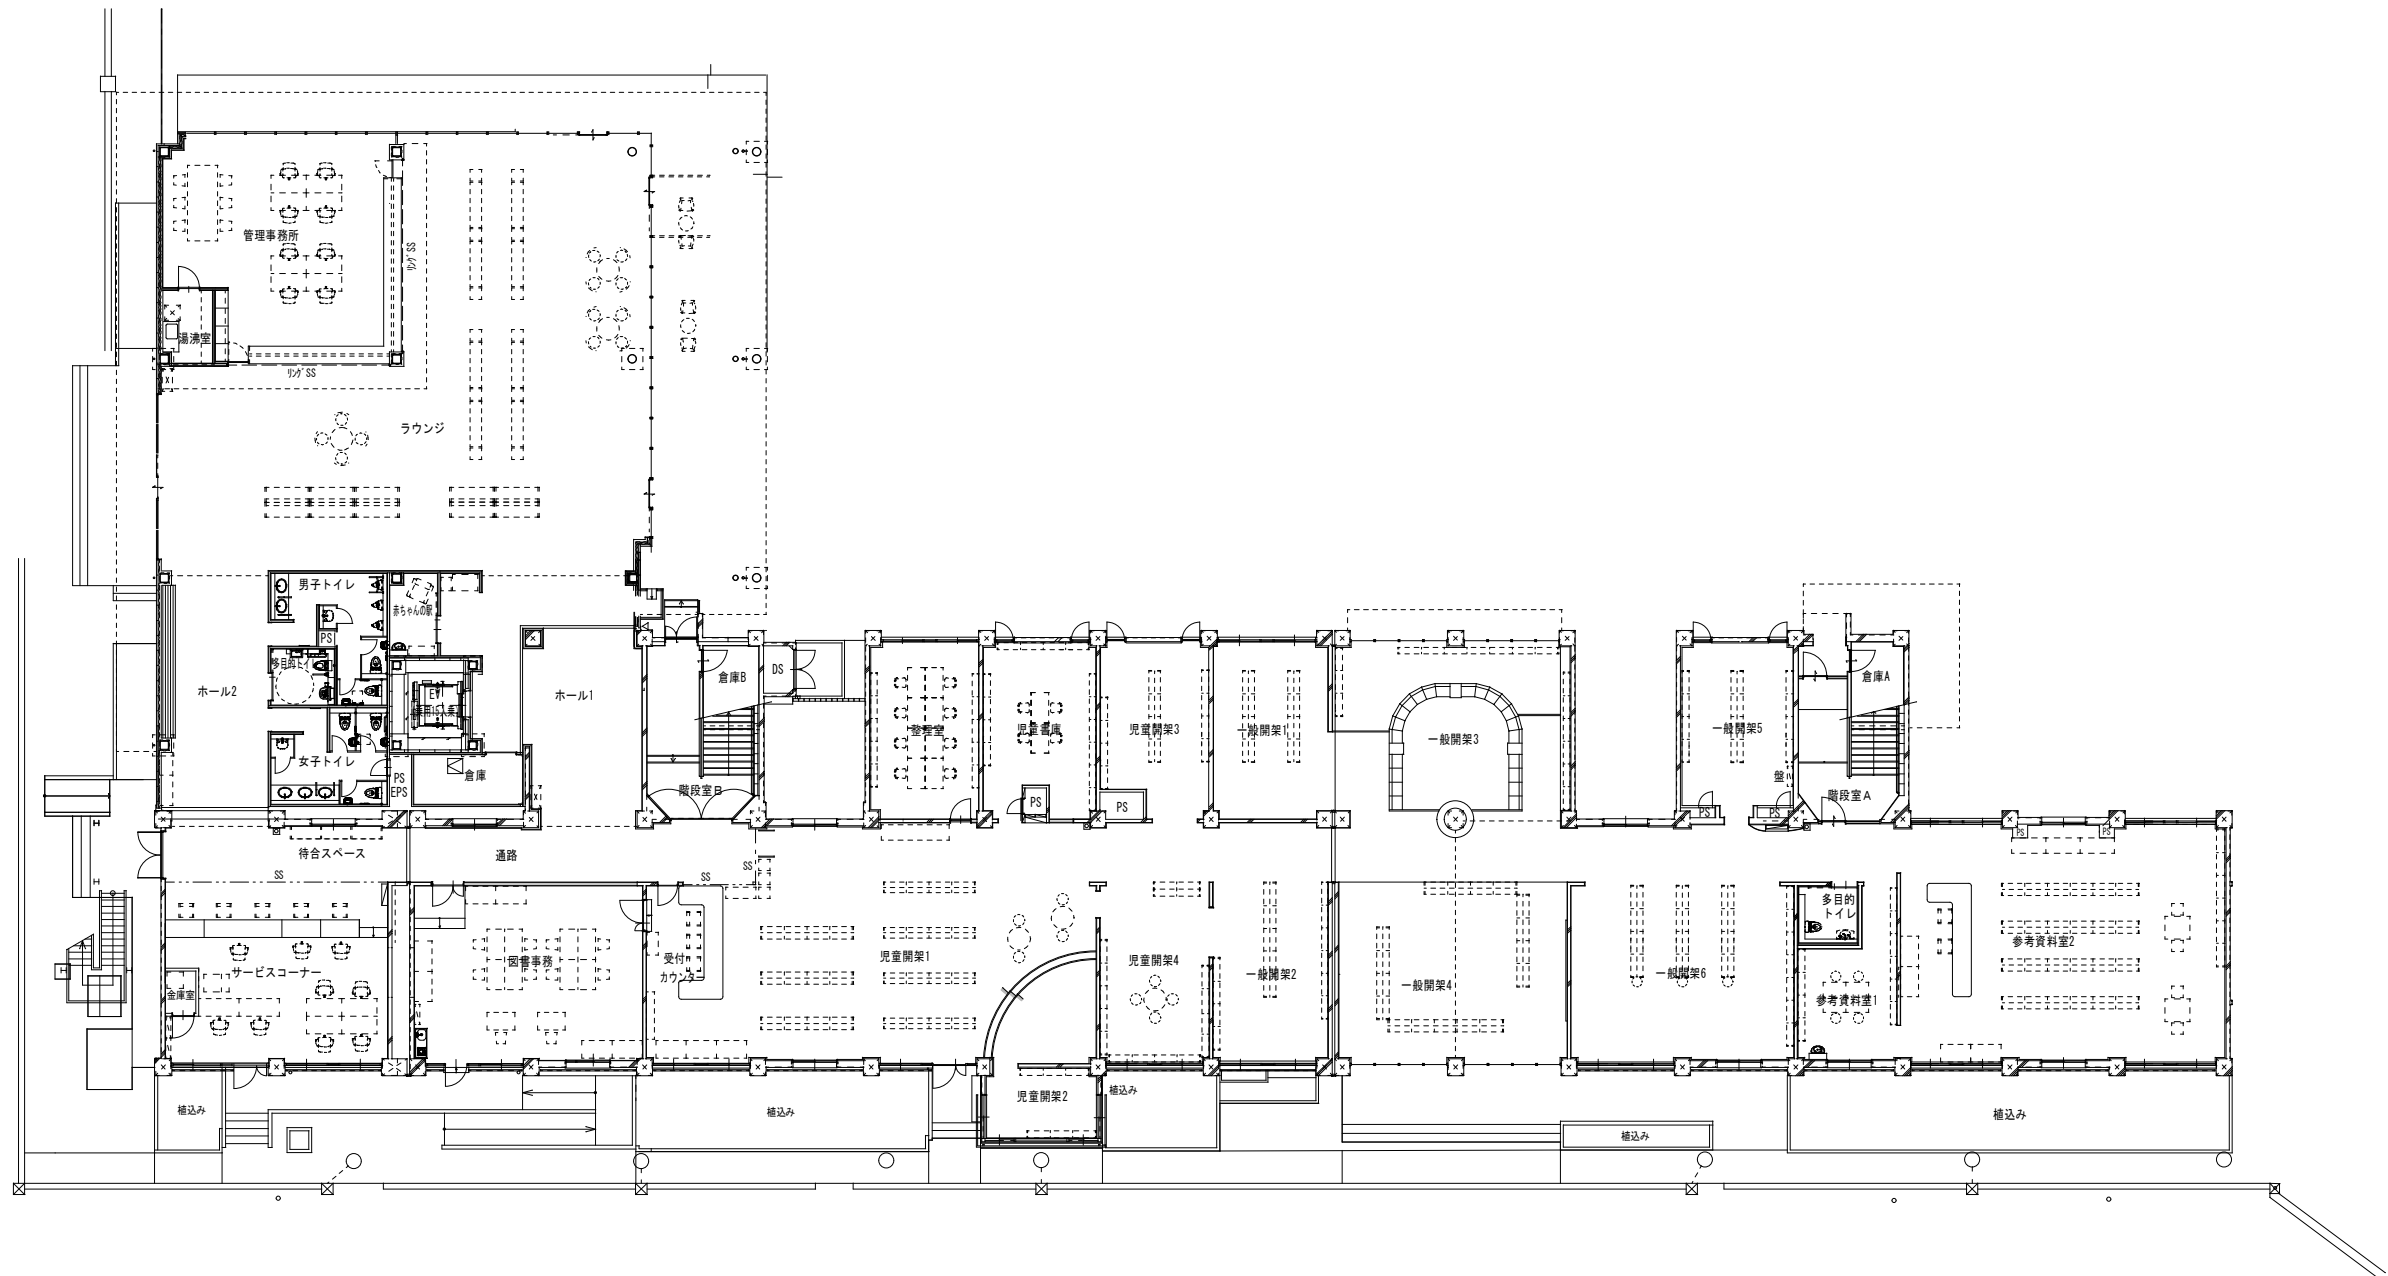



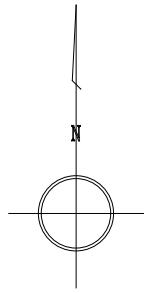


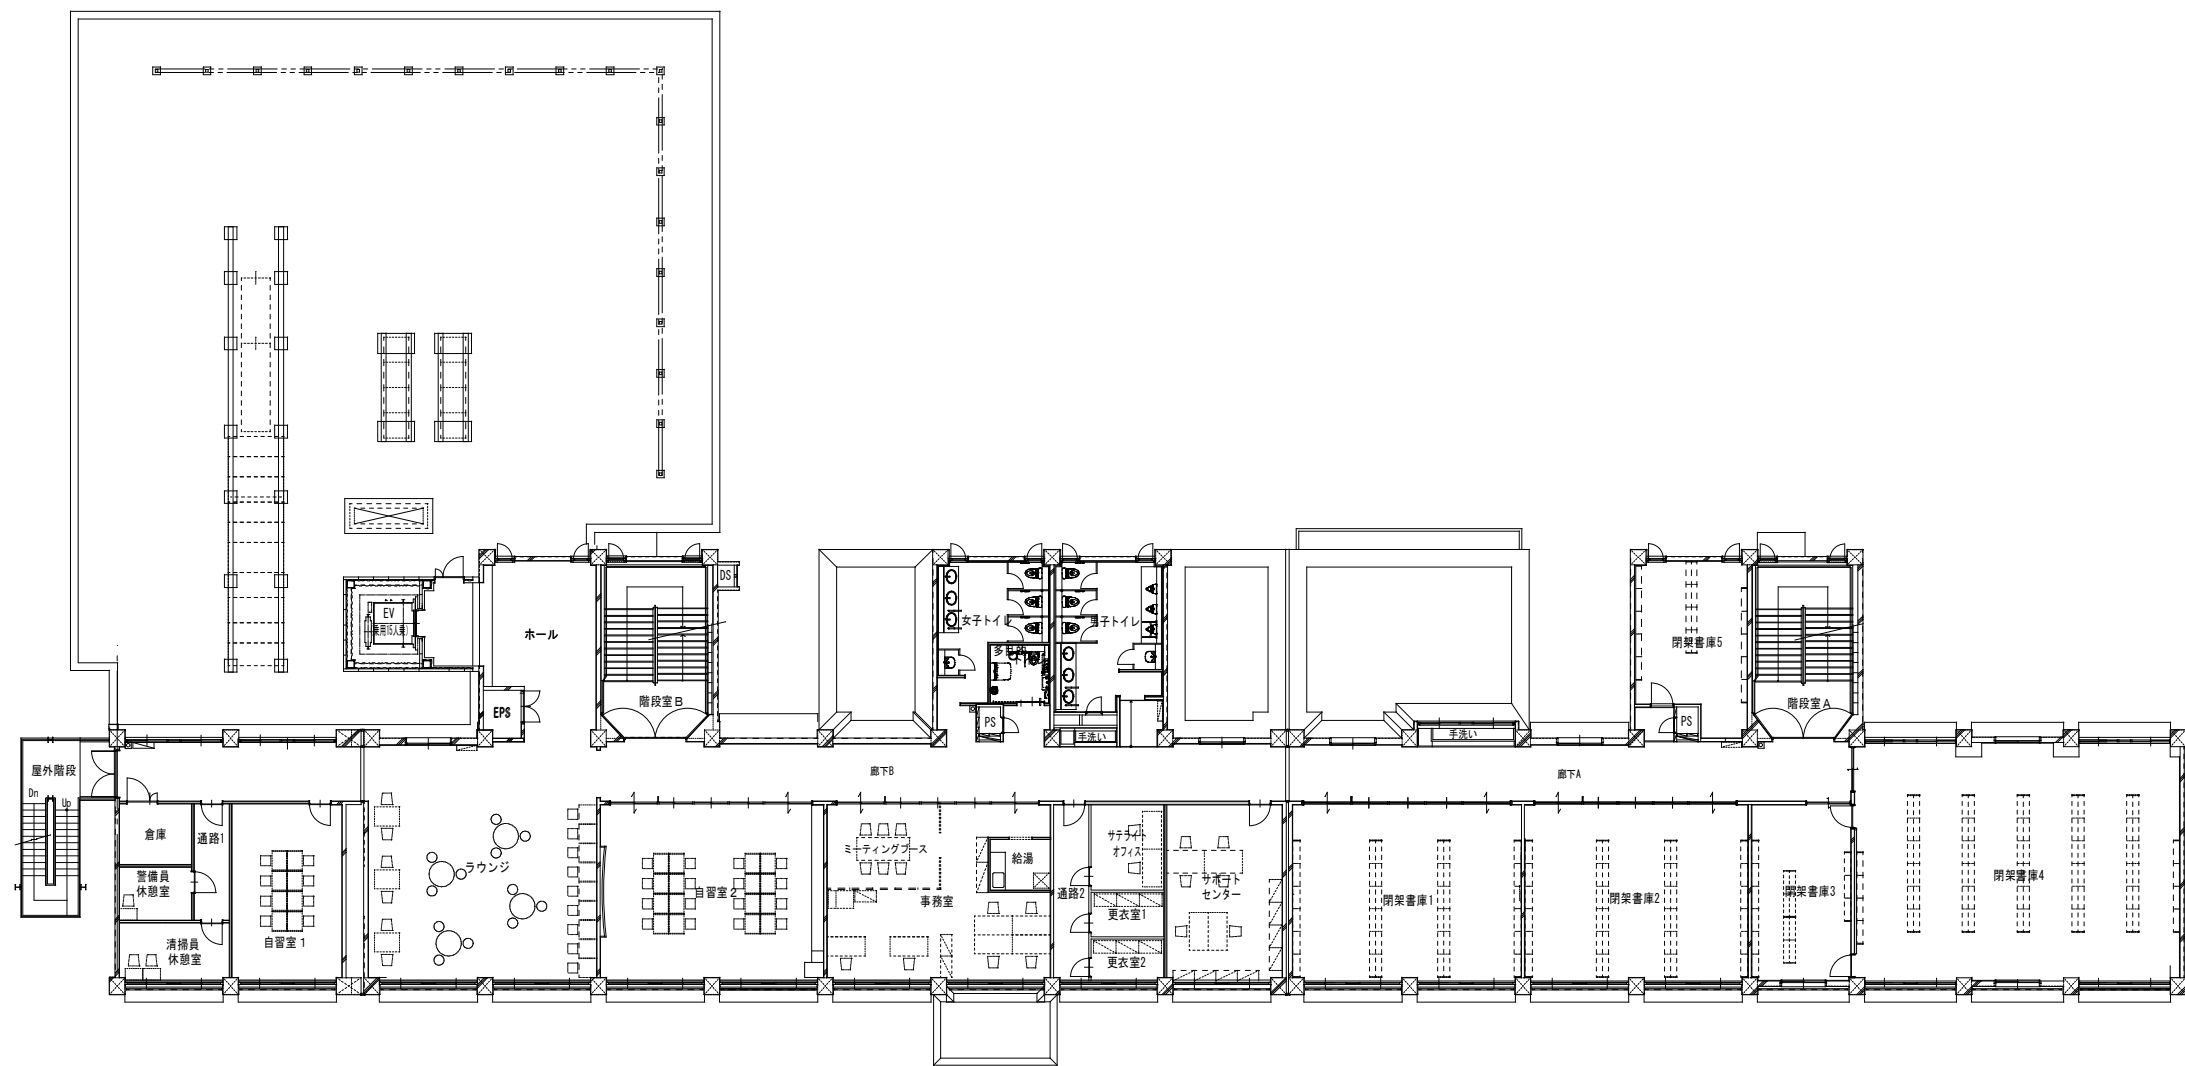



1階平面図 1:150

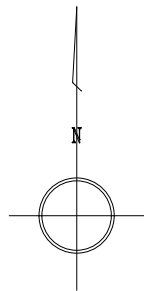



2階平面図 1 : 150

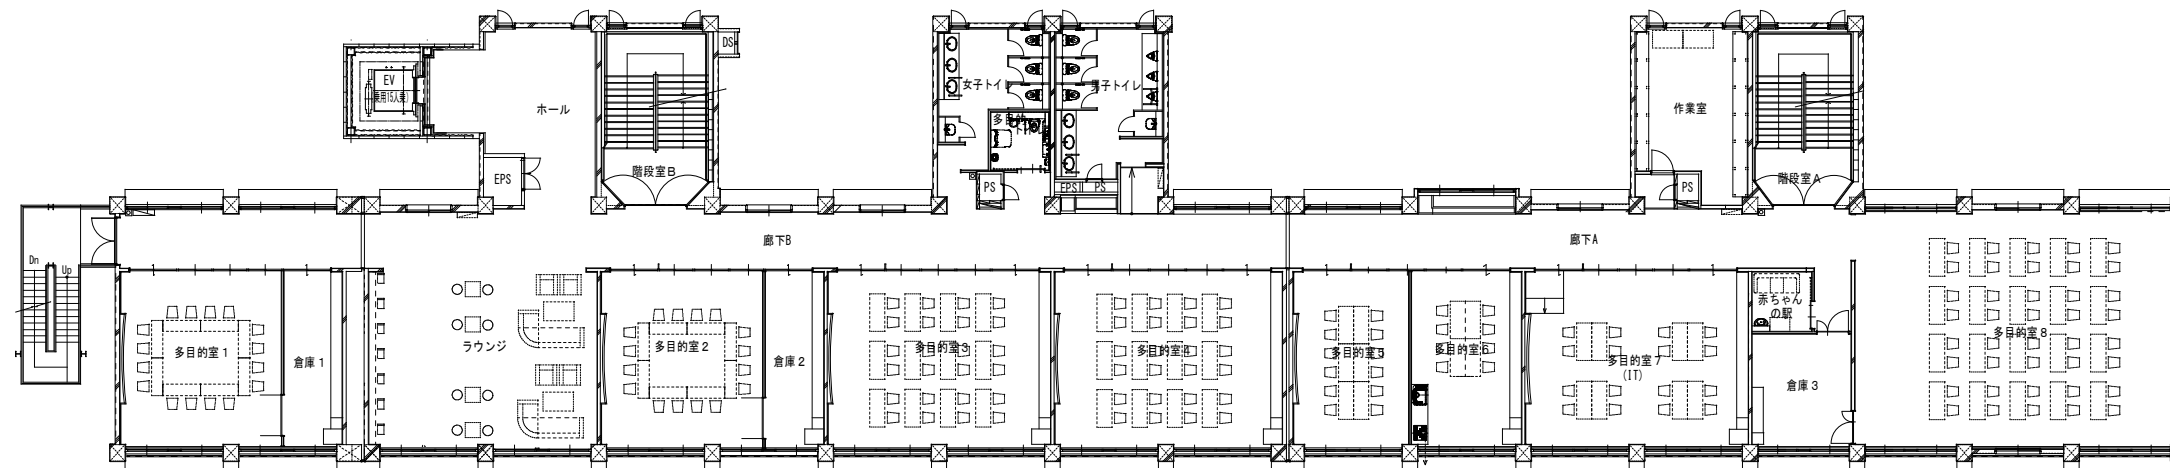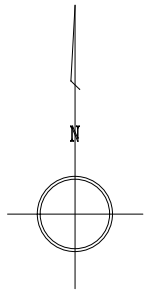


3階平面図 1:150

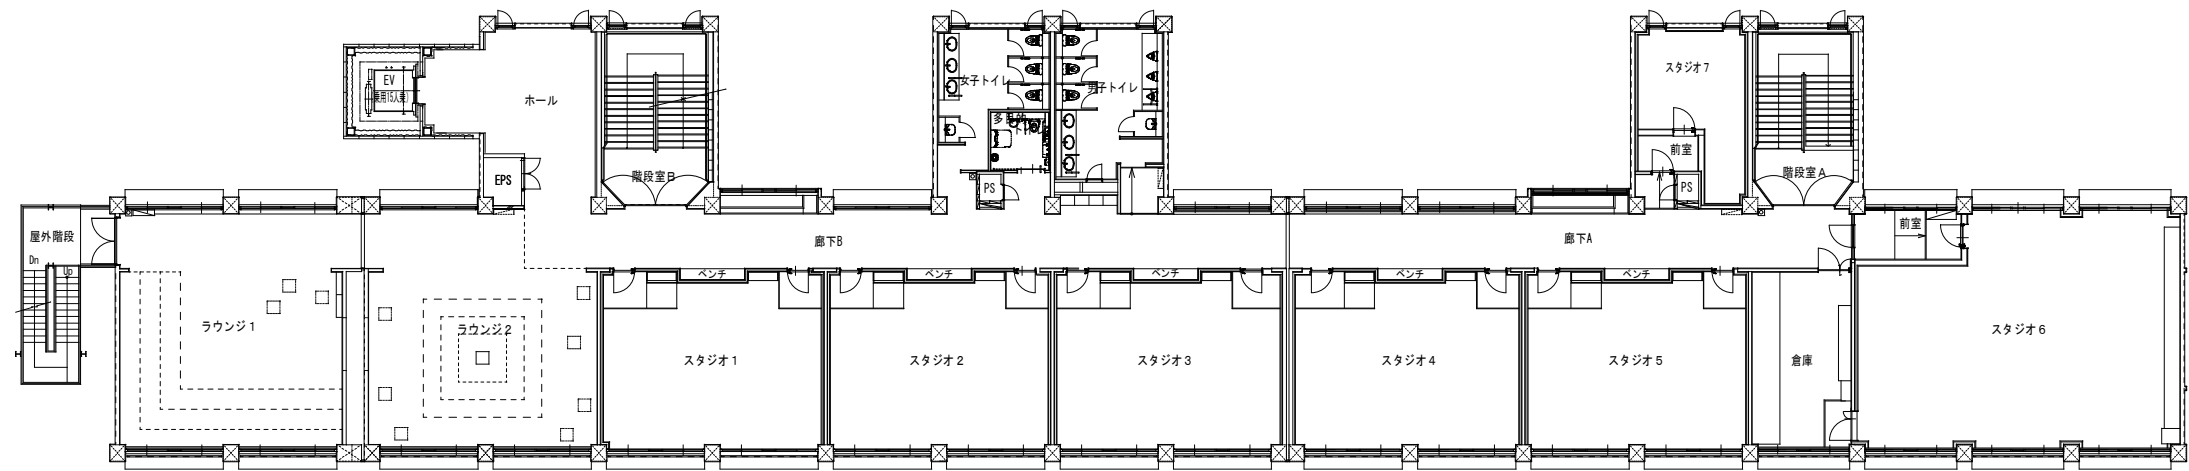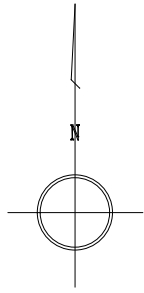

4階平面図 1:150

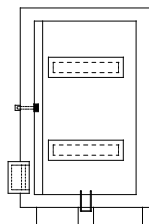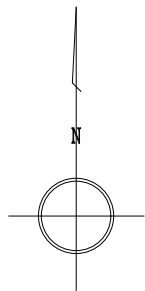

屋上平面图 1 : 150

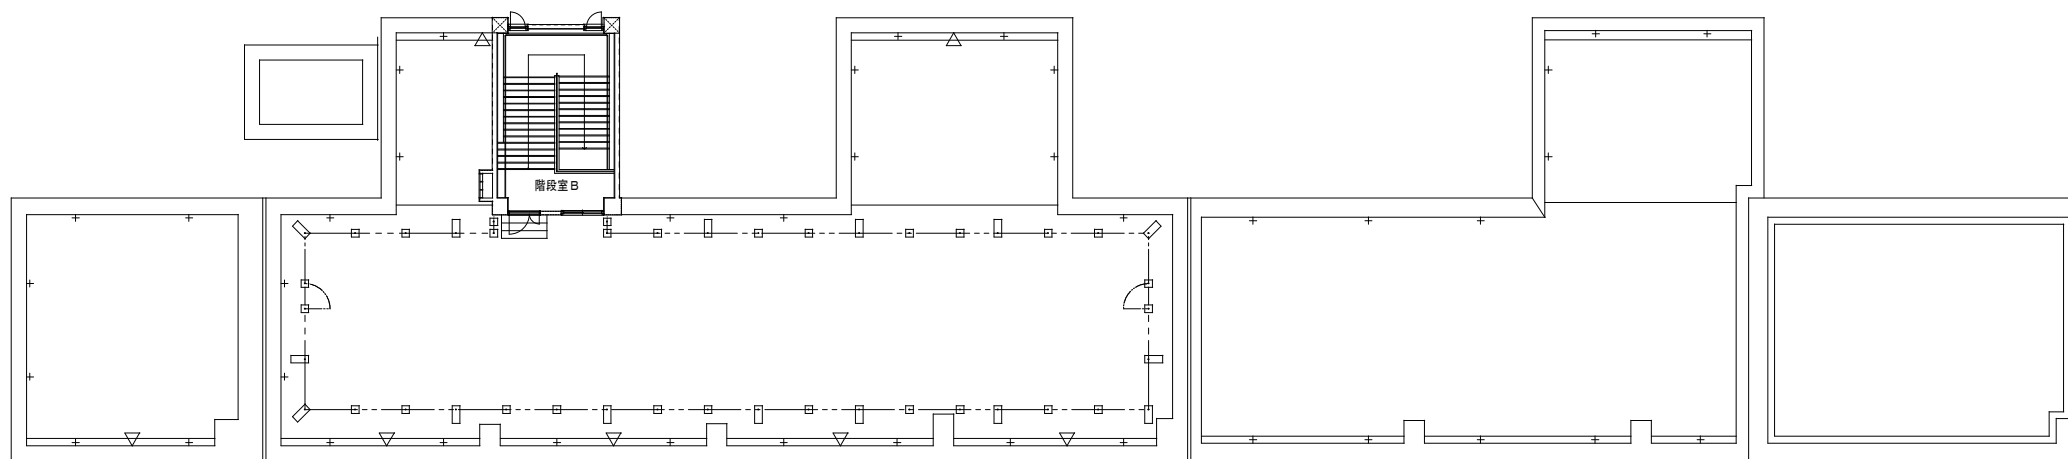

R階平面图 1 : 150